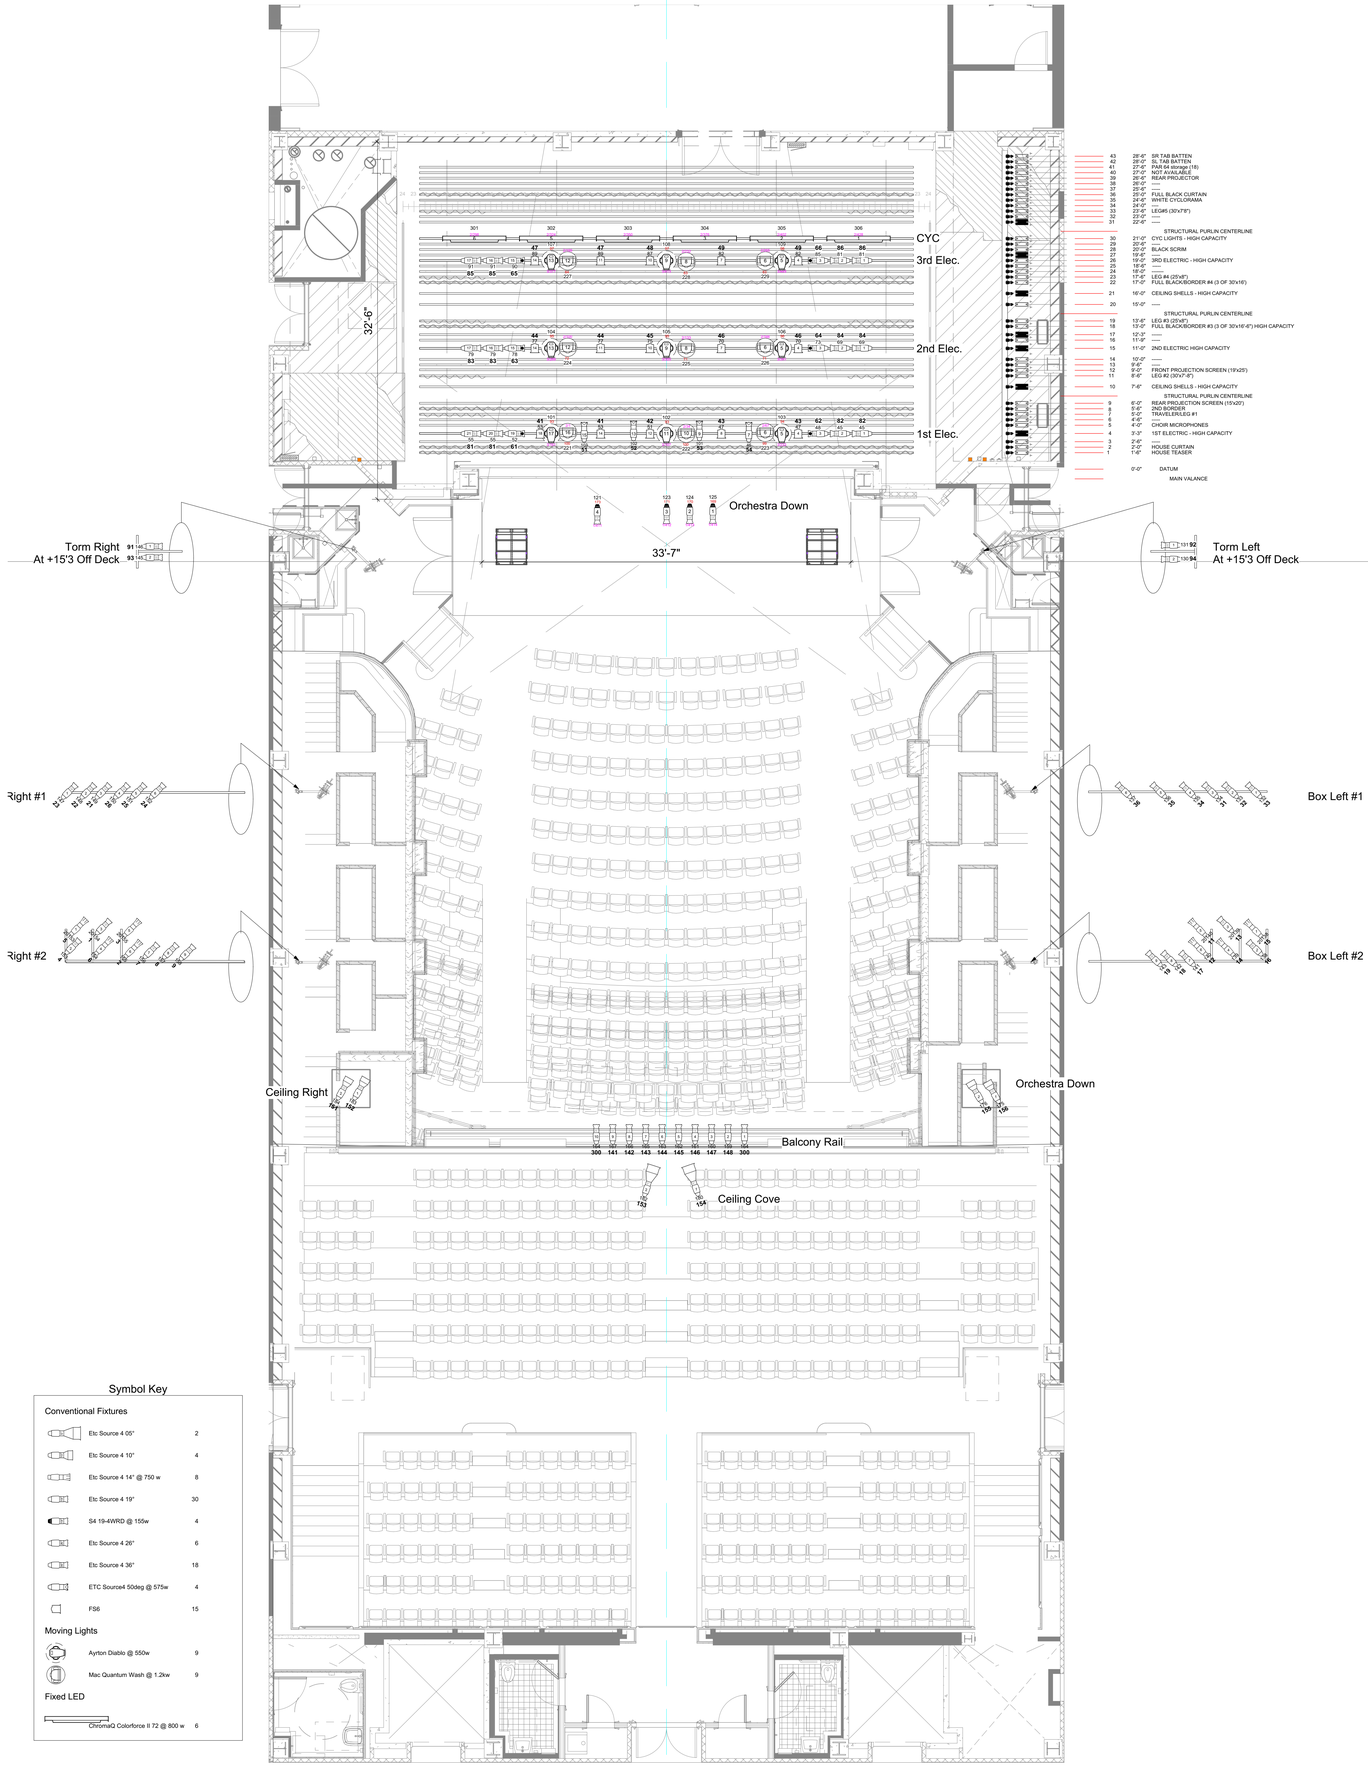

Symbol Key

Conventional Fixtures

Etc Source 4 05°	2
Etc Source 4 10°	4
Etc Source 4 14° @ 750 w	8
Etc Source 4 19°	30
S4 19-4WRD @ 155w	4
Etc Source 4 26°	6
Etc Source 4 36°	18
ETC Source4 50deg @ 575w	4
FS6	15

Moving Lights

Ayrton Diablo @ 550w	9
Mac Quantum Wash @ 1.2kw	9

Fixed LED

ChromaQ Colorforce II 72 @ 800 w	6

1 Herbst Theater Light Plot
Scale: 3/16"=1'0"

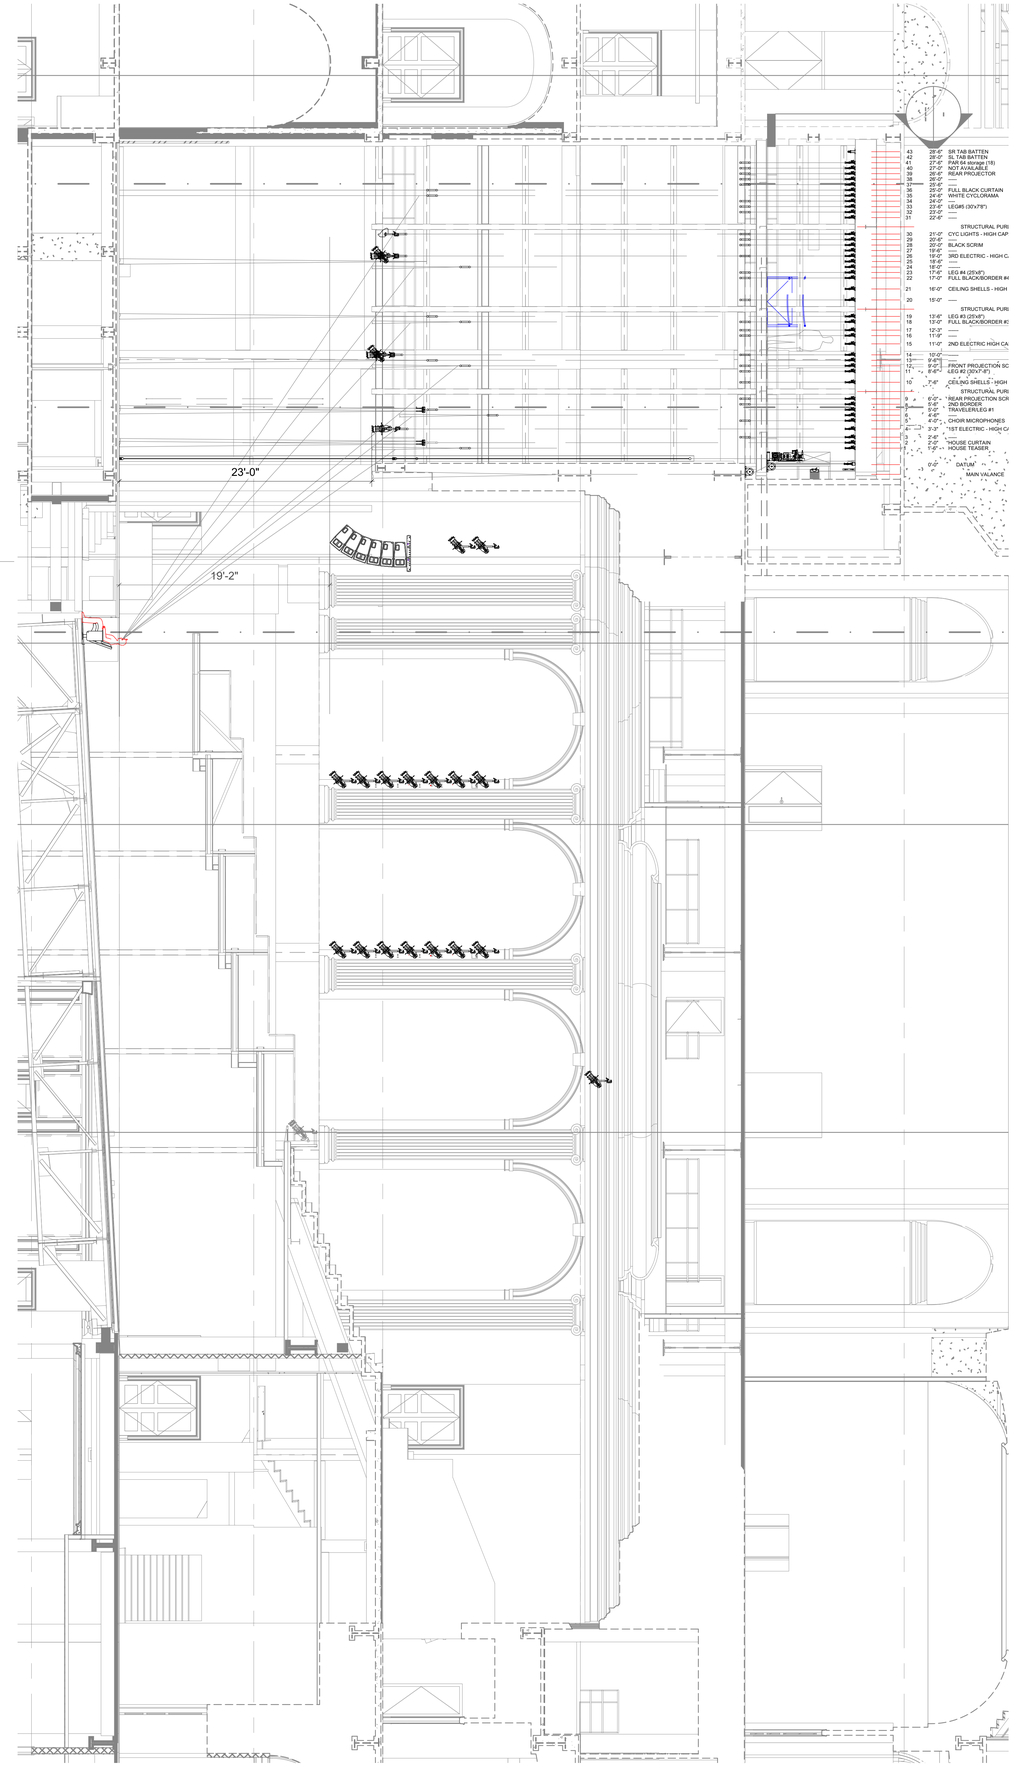

2 Herbst Theater Section
Scale: 3/16"=1'0"

San Francisco War Memorial & Performing Arts Center

HERBST THEATRE

DESIGNED BY:

DRAWN BY
PM

SCALE: 3/16"=1'0"

DATE: 12/16/22

JOB INFO:

LOCATION:
Light Plot

SHEET: 1 OF